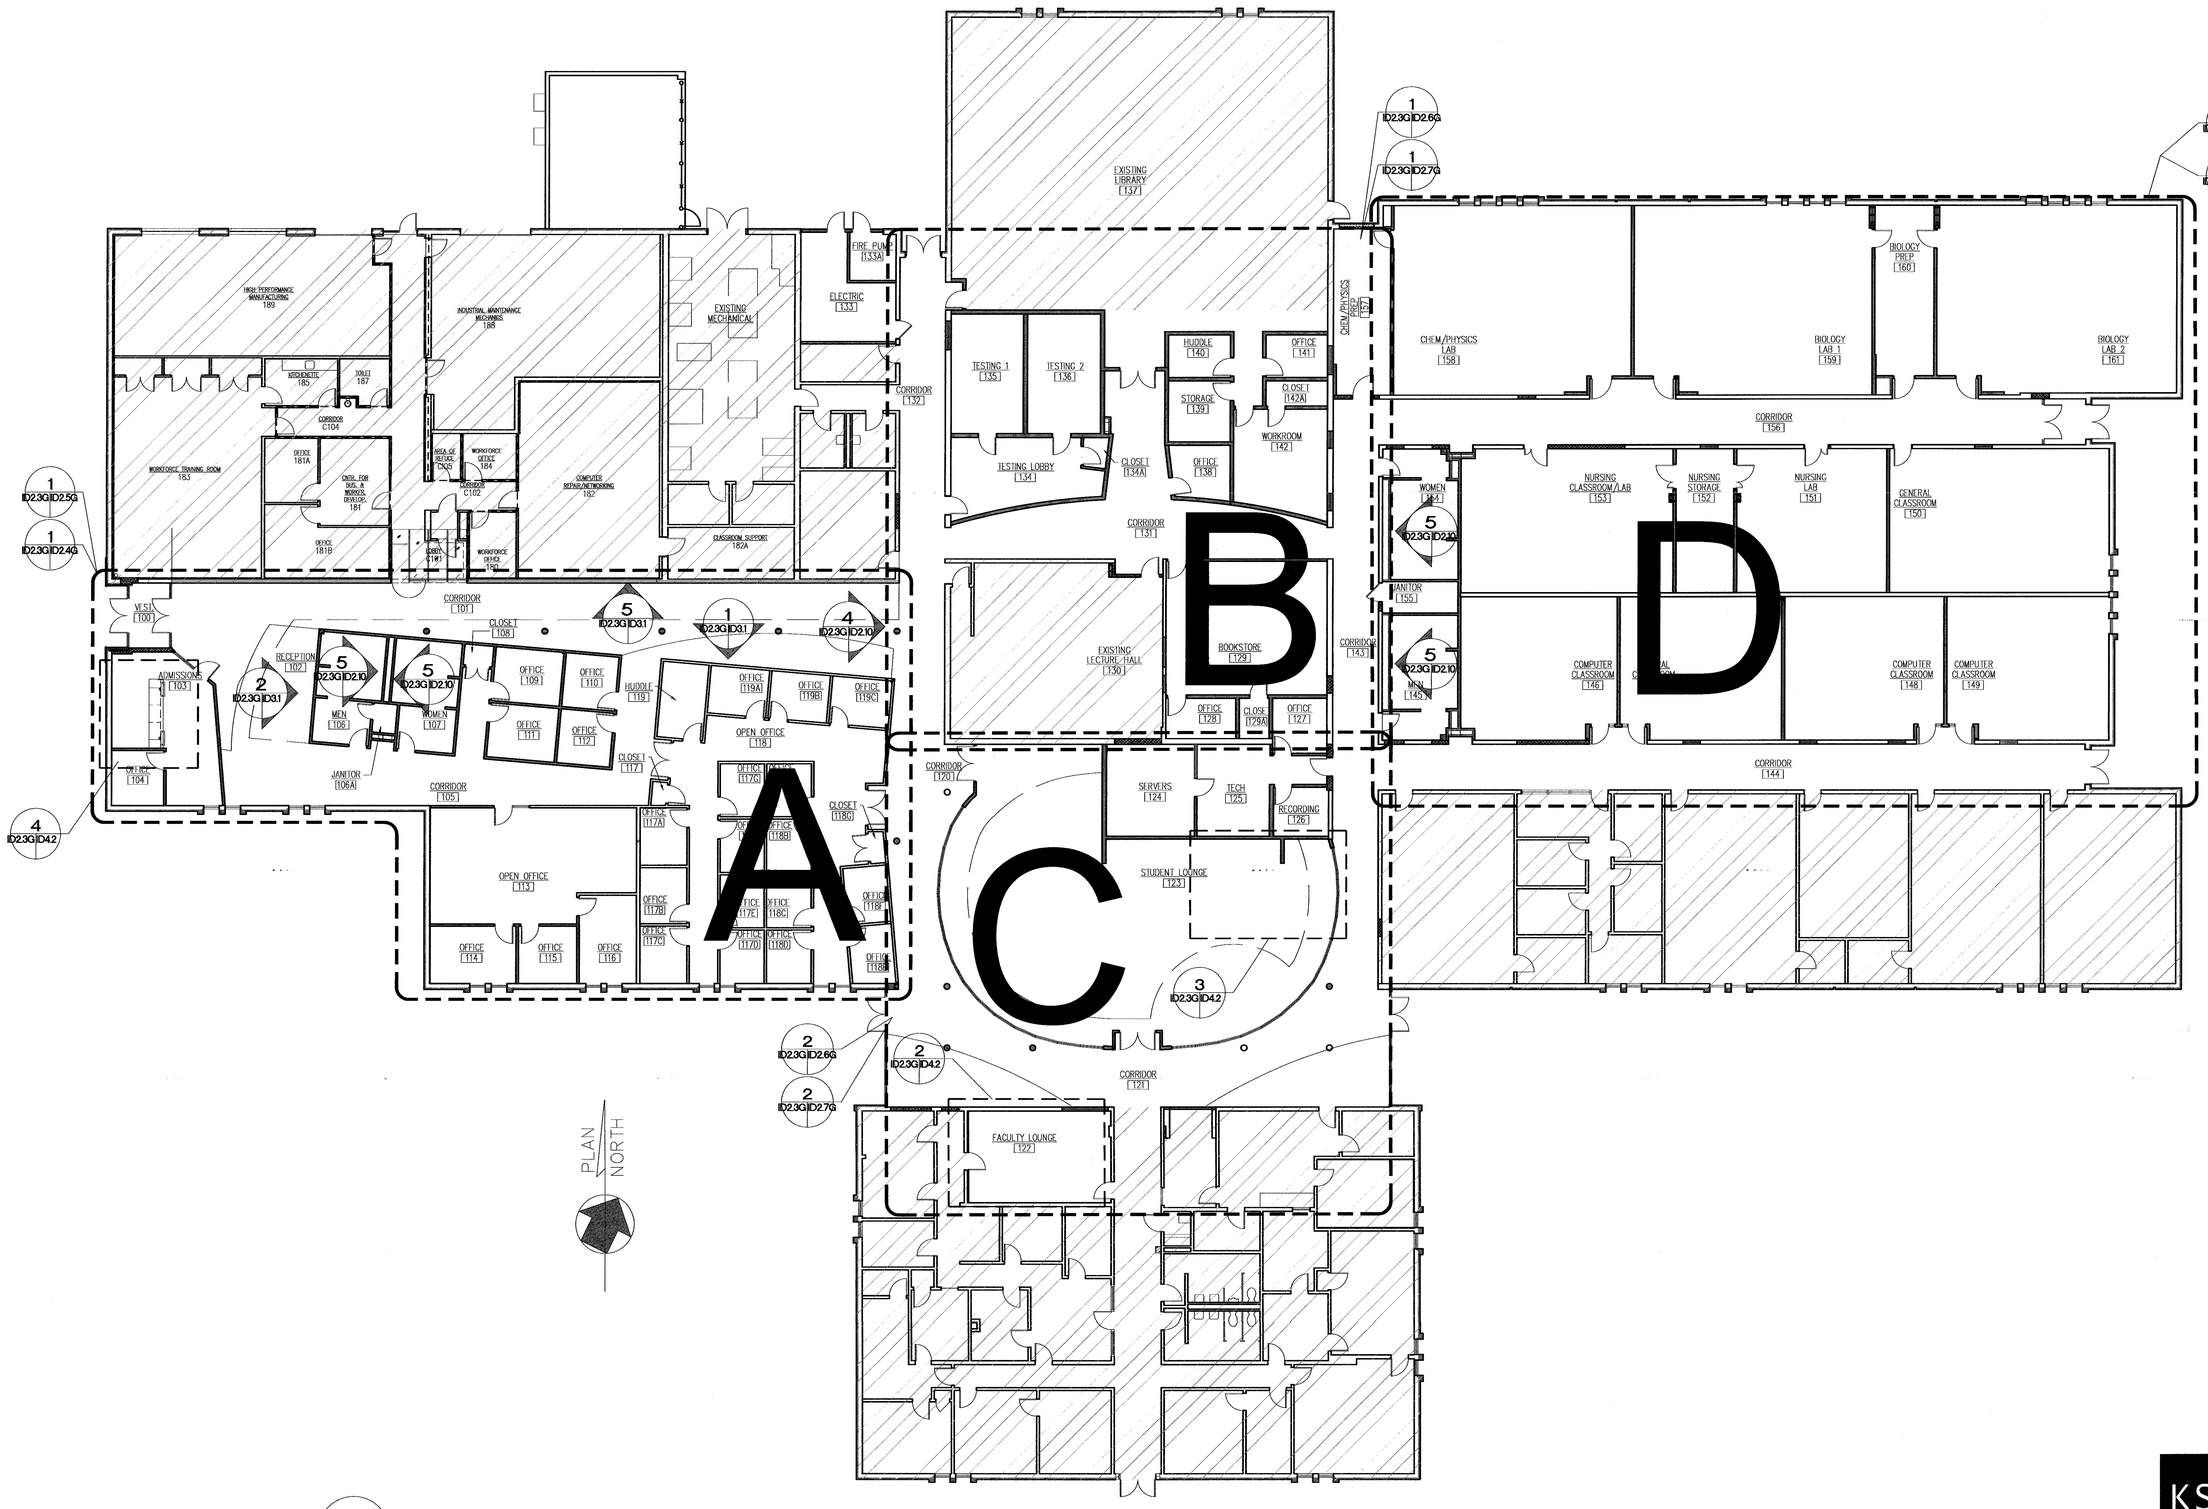

1 GLENNS CAMPUS AREA DETAIL PLAN
ID2.3G ID2.3G SCALE: 3/32" = 1'-0"

nbj ARCHITECTURE
A Professional Limited Company
GROVE PARK SQUARE
11537-B NUCKOLS ROAD
Richmond, Virginia 23059
(804) 273-9811 fax: (804) 273-9843

RAPPAHANNOCK COMMUNITY COLLEGE
CAMPUS RENOVATIONS
WARSAW + GLENNS, VIRGINIA
PC: 260-17712

GLENNS CAMPUS AREA DETAIL PLAN

Date: MAY. 11, 2010

REVISIONS

NO.	DATE

COMMONWEALTH OF VIRGINIA
STEPHEN FLOYD
Lic. 34011
5/13/2010
ARCHITECT

KSA
Interior Design
Post Office Box 2125
Glen Allen, VA 23058
p. 804.527.0131
f. 804.527.0623
ksainteriors@rcn.com

Sheet ID2.3G

File Number 09004-GLENNS-SHT-CDSET